MR. OLYMPIA
SEPTEMBER 26 - 27, 2008
SOUTH HALL 1

Las Vegas
CONVENTION CENTER

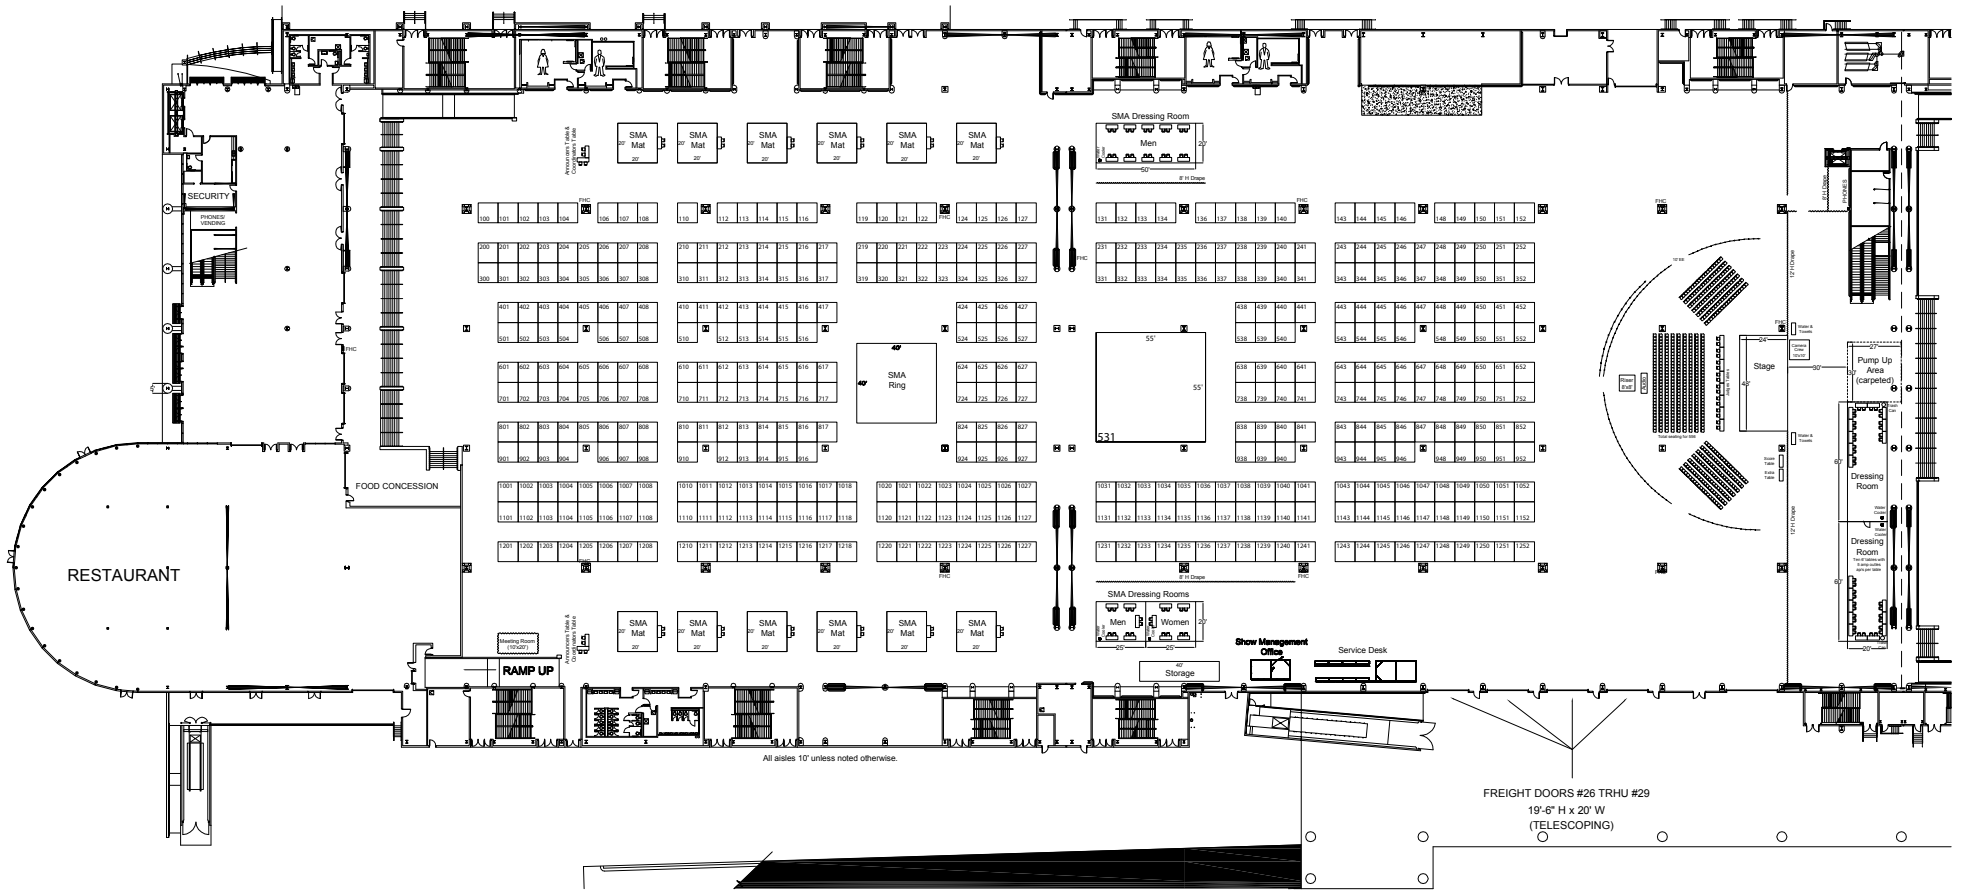

champion
Nationwide Contractor
3455 W. Sunset Road, Suite L
Las Vegas, Nevada 89118
Phone: 702.320.5140
Fax: 702.320.5145

Account Executive	Revision Date	City
Ken Flynn	02/13/08	Las Vegas
File Name	**Drawn By**	**Scale**
g12345_mr olympia	Michele McDonald	Fit To Page

Disclaimer

EVERY EFFORT HAS BEEN MADE TO ENSURE THE ACCURACY OF ALL INFORMATION CONTAINED ON THIS FLOORPLAN. HOWEVER NO WARRANTIES, EITHER EXPRESSED OR IMPLIED ARE MADE WITH RESPECT TO THIS FLOORPLAN. IF THE LOCATION OF BUILDING COLUMNS, UTILITIES OR OTHER ARCHITECTURAL COMPONENTS OF THE FACILITY IS A CONSIDERATION IN THE CONSTRUCTION OR USAGE OF AN EXHIBIT, IT IS THE SOLE RESPONSIBILITY OF THE EXHIBITOR TO PHYSICALLY INSPECT THE FACILITY TO VERIFY ALL DIMENSIONS AND LOCATIONS.